



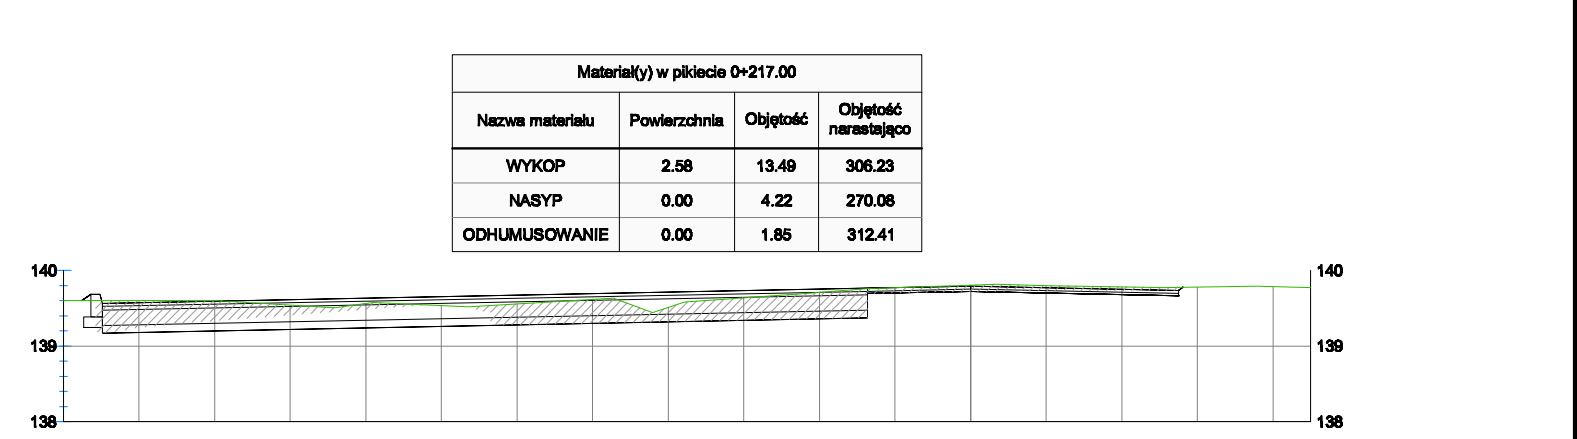


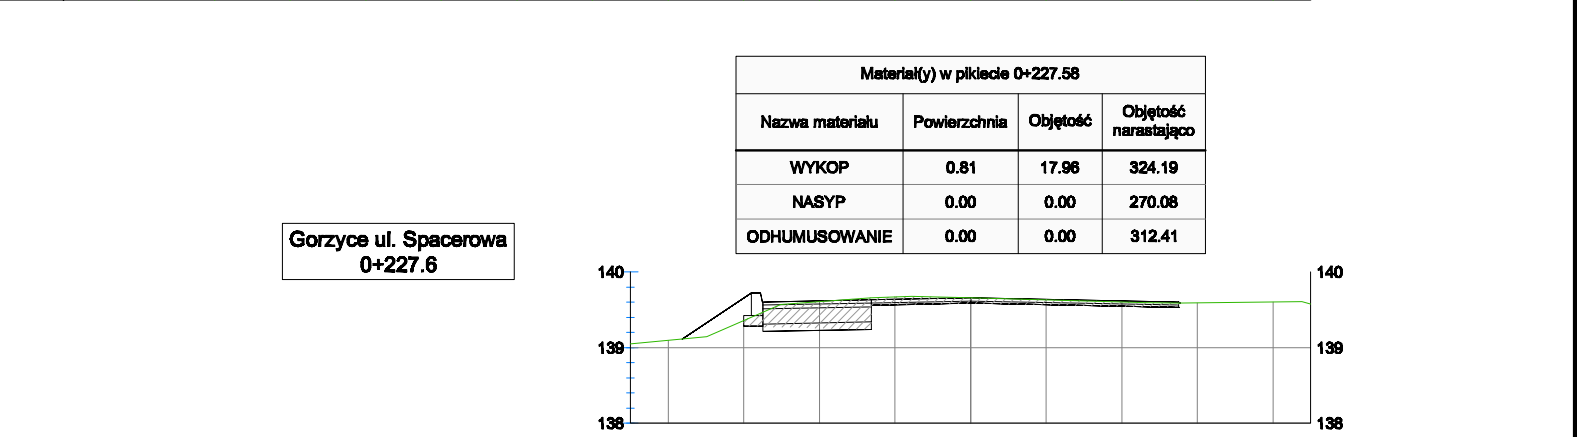




 - oznaczenie wykopu

 - oznaczenie nasypu

